
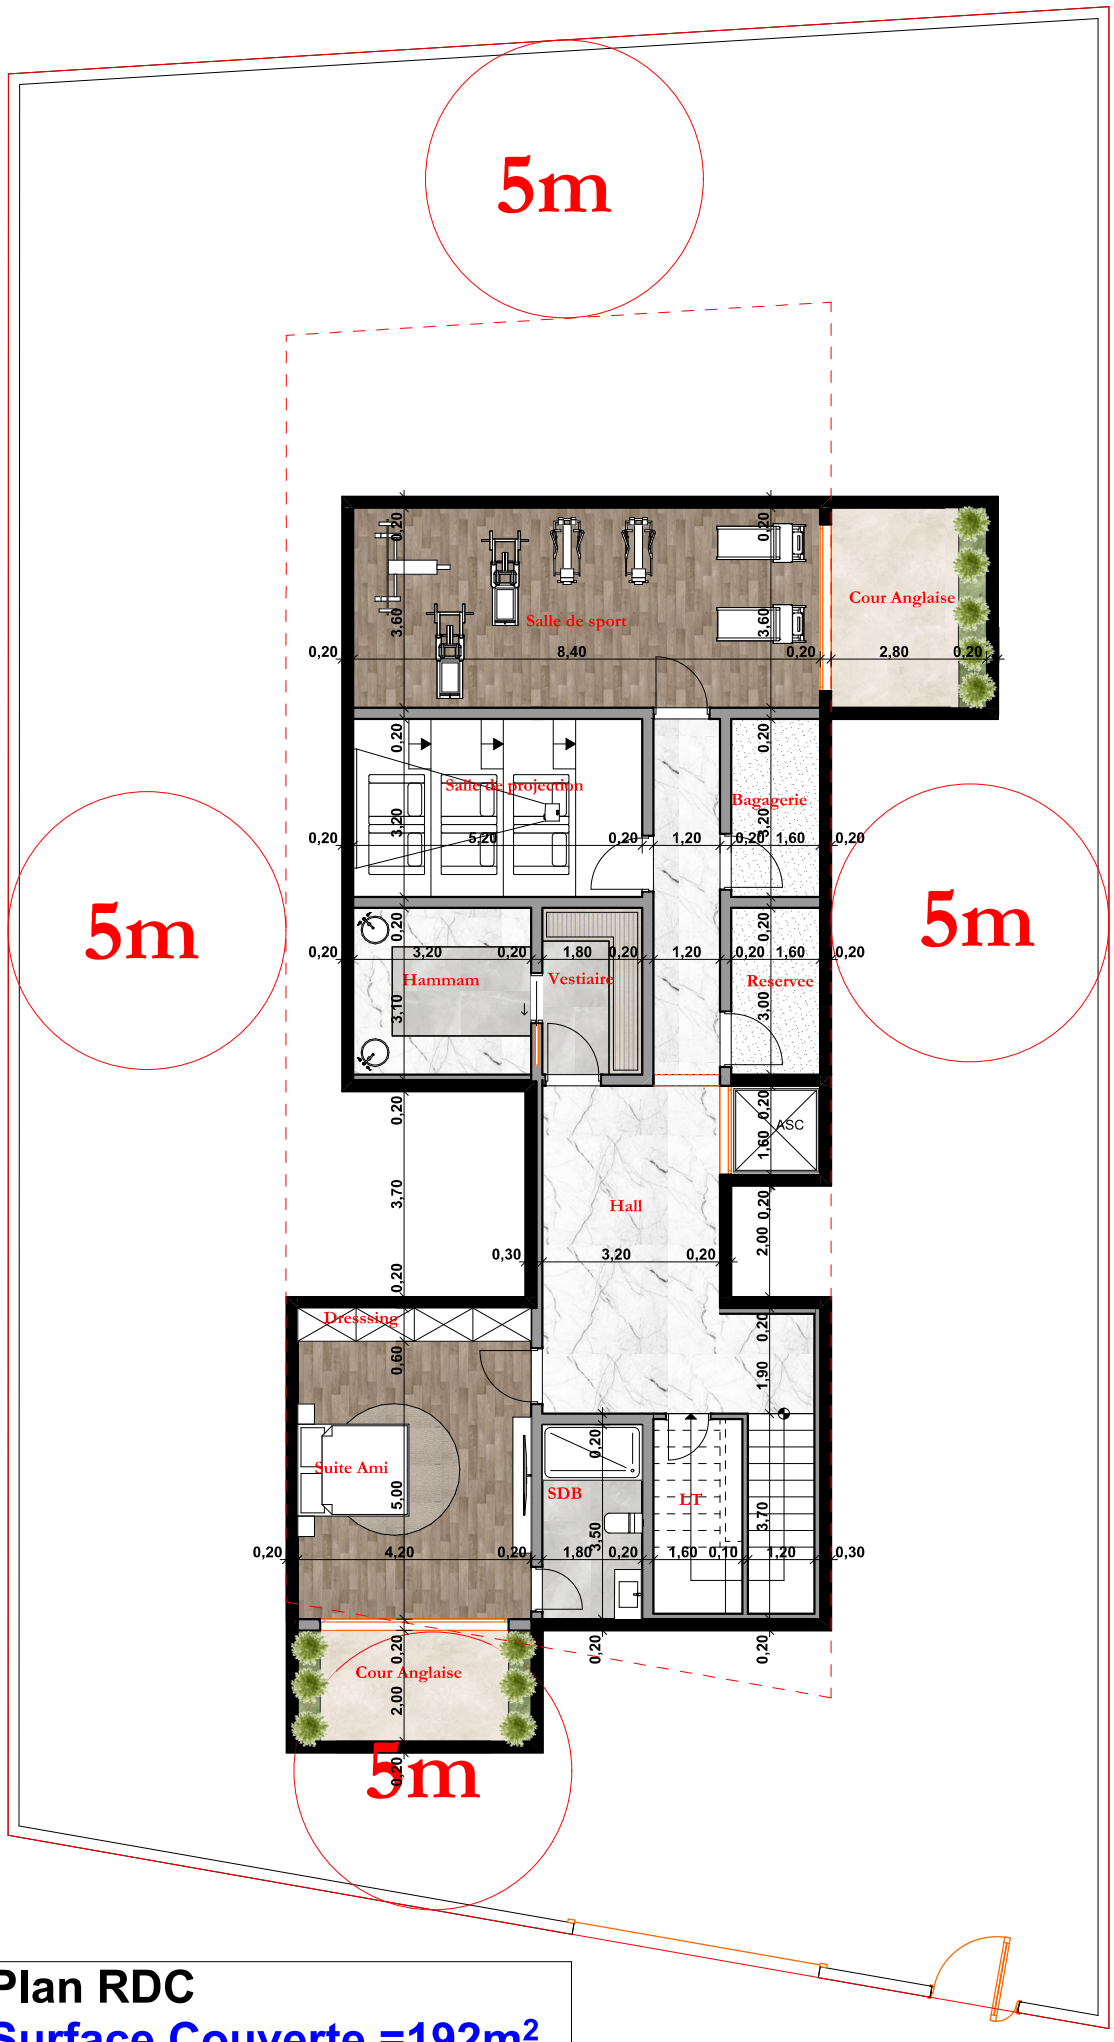



Plan RDC

Surface Couverte =192m²

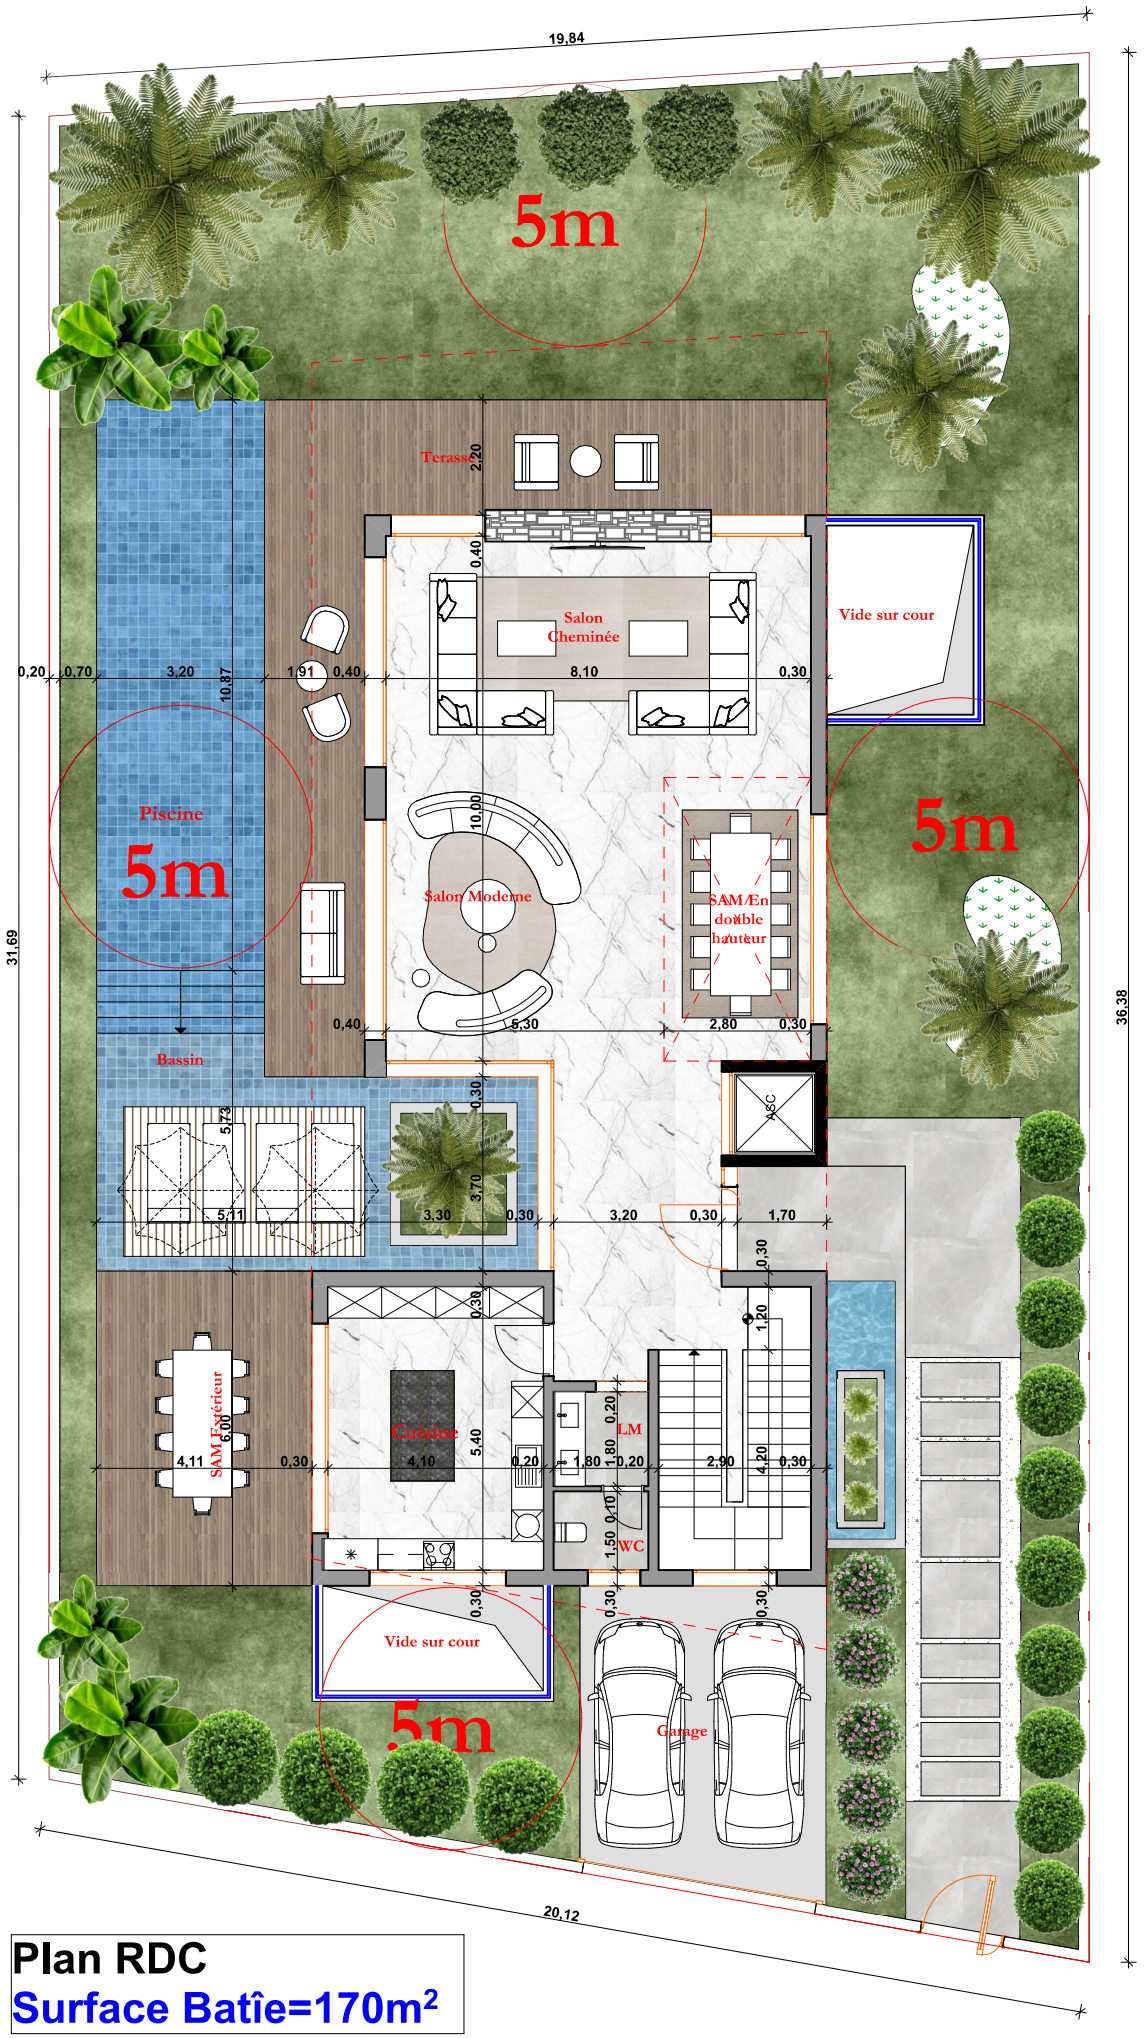

Plan RDC

Surface Batîe=170m²

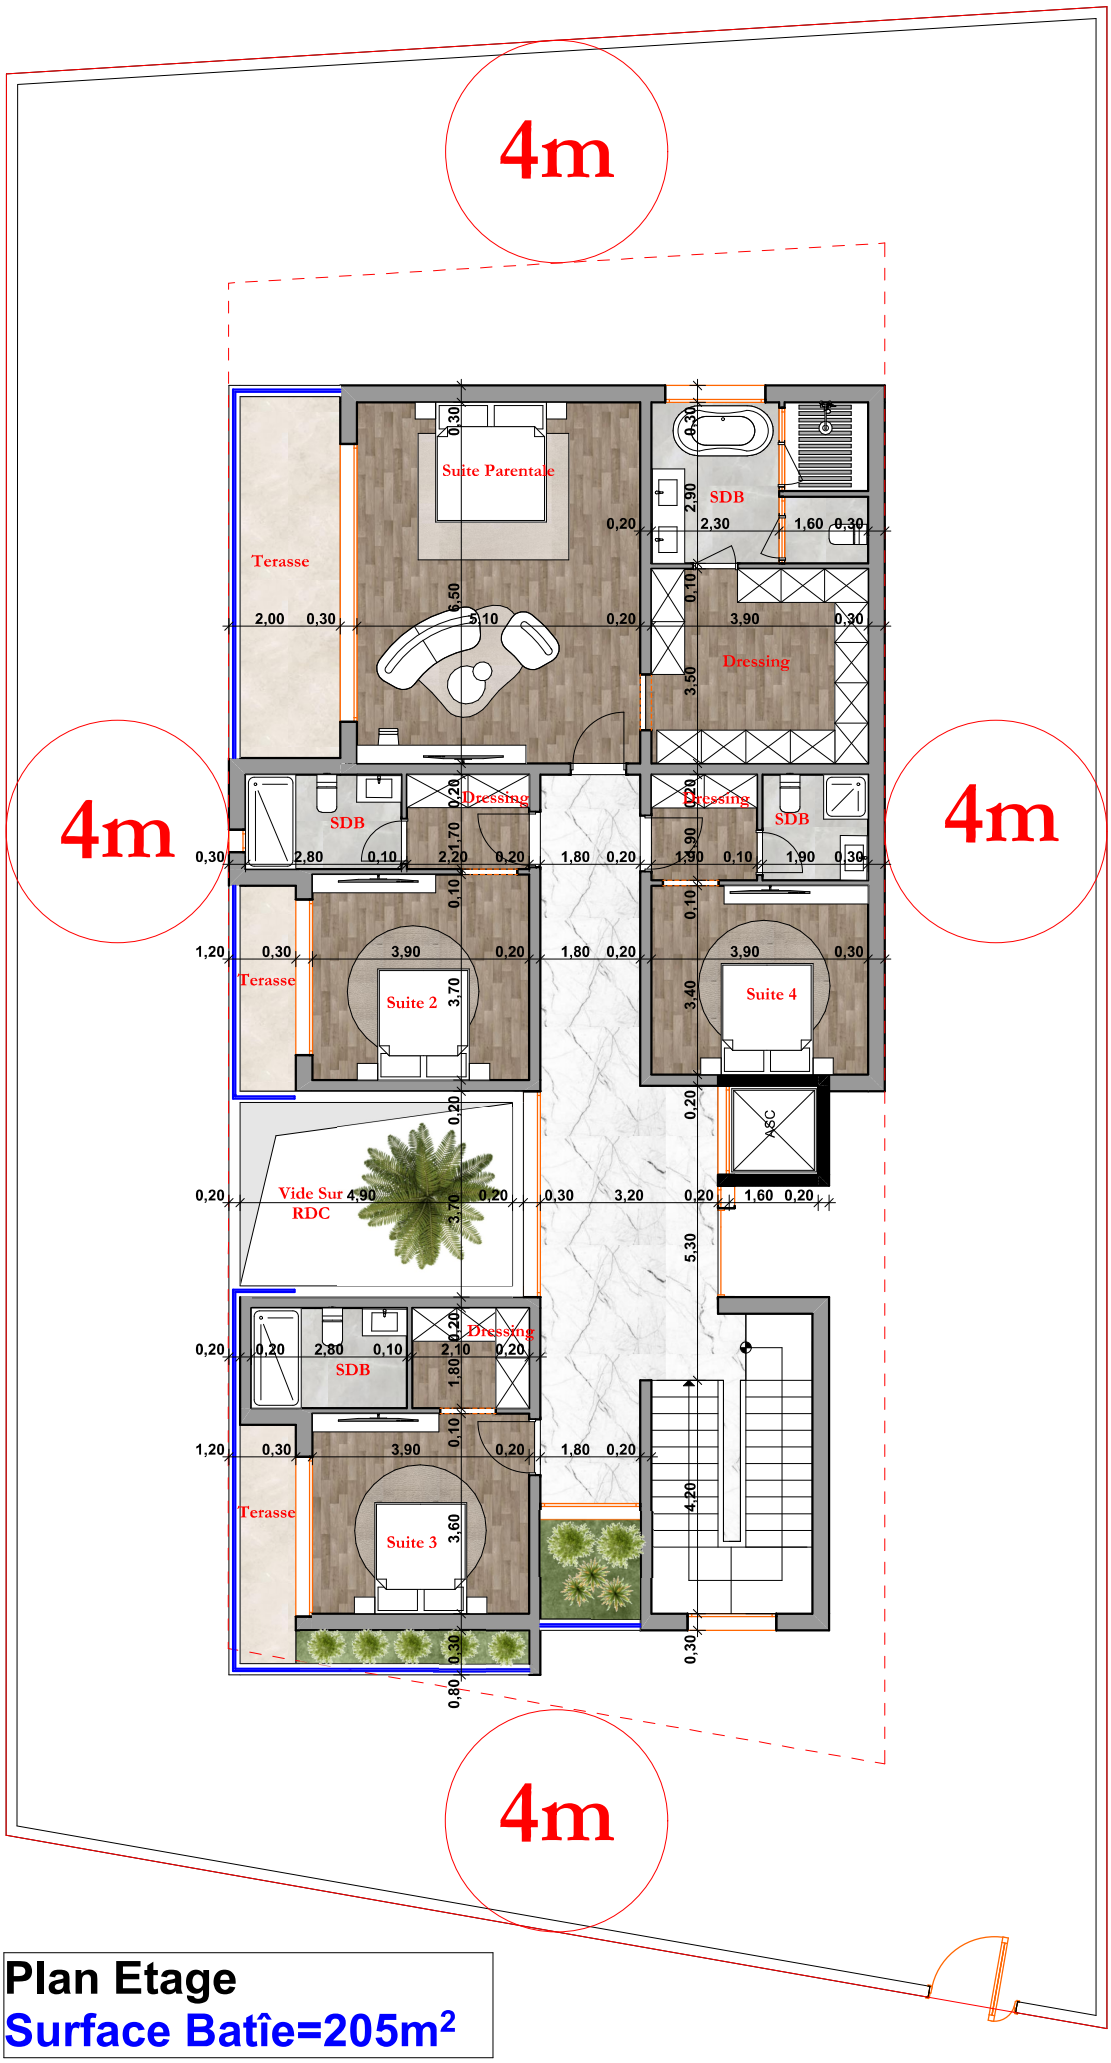

Plan Etage

Surface Batîe=205m²